DELTA HLA & DELTA UPS (V3)

1. DELTA High Level Alarm (HLA)
2. Seperate 16 AMP RCBO's
3. DELTA UPS (V3)
4. 13AMP Non-switched Fused Spurs
5. 50mm Cable Duct

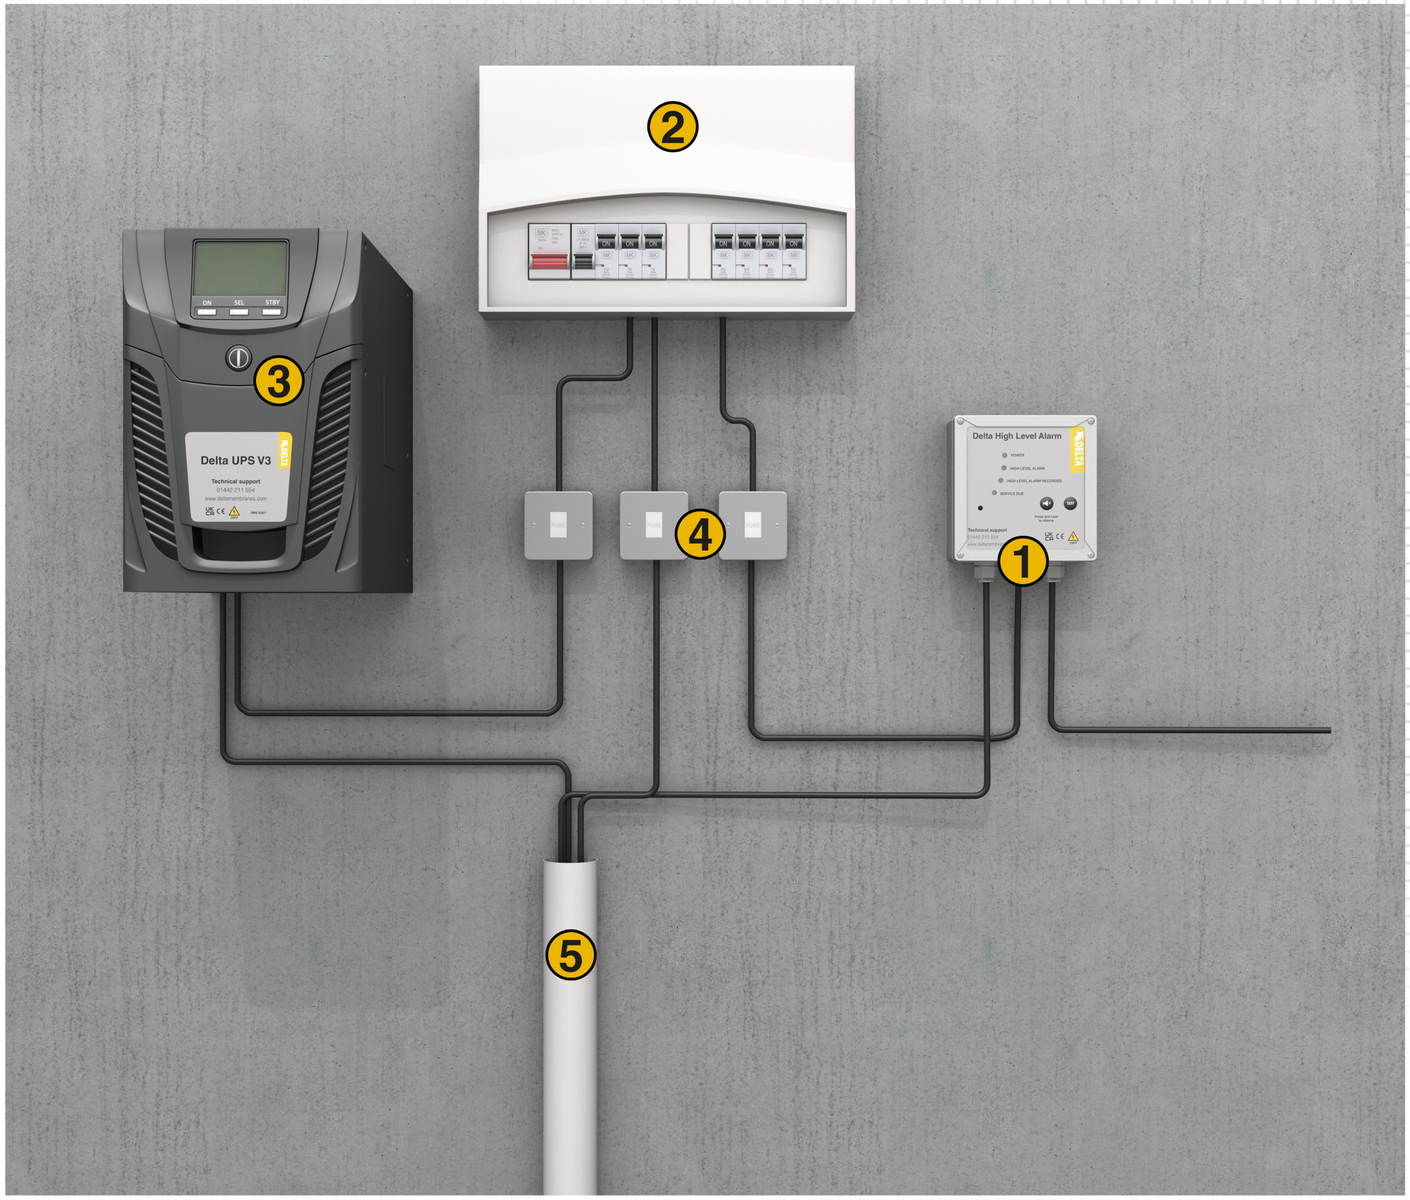

Drawing Note: This drawing is for illustrative purposes only. Drawing is NOT to scale. All installations to be carried out in strict accordance with manufacturer's installations instructions.

For further assistance contact Delta Technical on 01992 523 523 or email technical@deltamembranes.com