

F




D


C

B


A

UNLESS OTHERWISE SPECIFIED: DIMENSIONS ARE IN MILLIMETERS SURFACE FINISH: TOLERANCES: LINEAR: ANGULAR:				FINISH:		DEBURR AND BREAK SHARP EDGES		DO NOT SCALE DRAWING		REVISION	
	NAME	SIGNATURE	DATE					TITLE:			
DRAWN											
CHK'D											
APP'VD											
MFG											
Q.A.				MATERIAL:			DWG NO.			48541-Planters-FullAssy	
				WEIGHT:			SCALE:1:150			SHEET 2 OF 127	

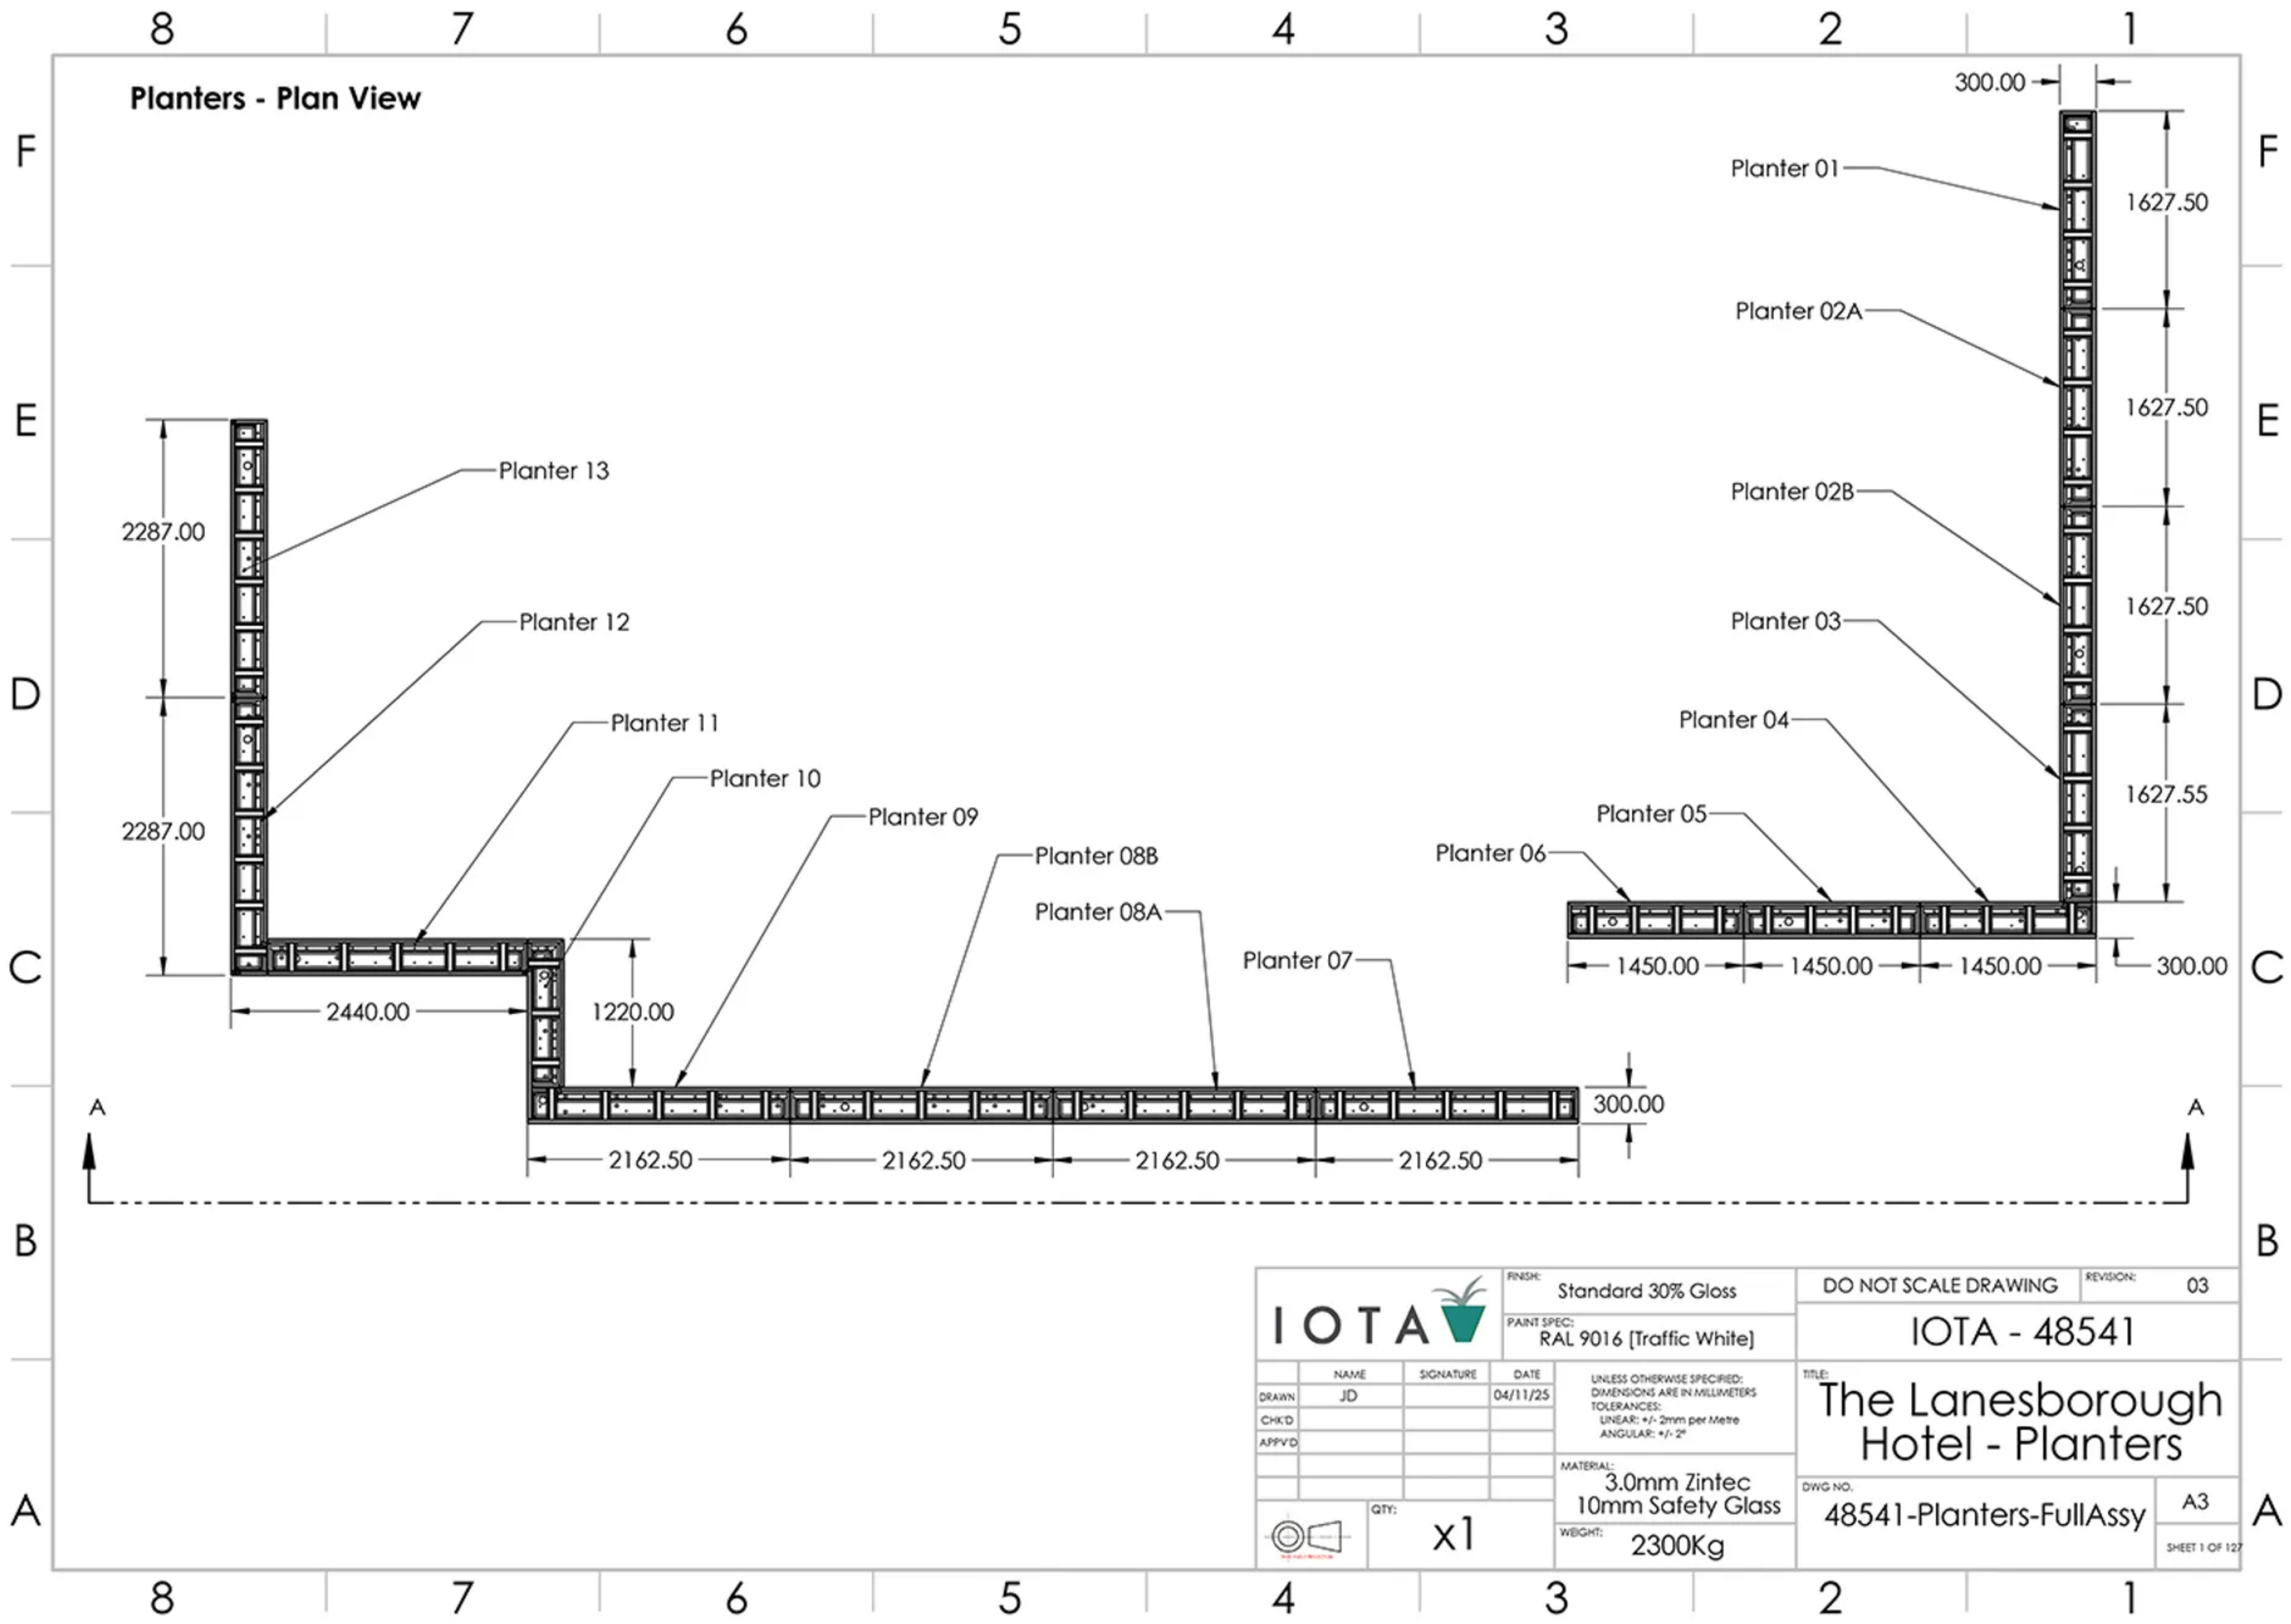


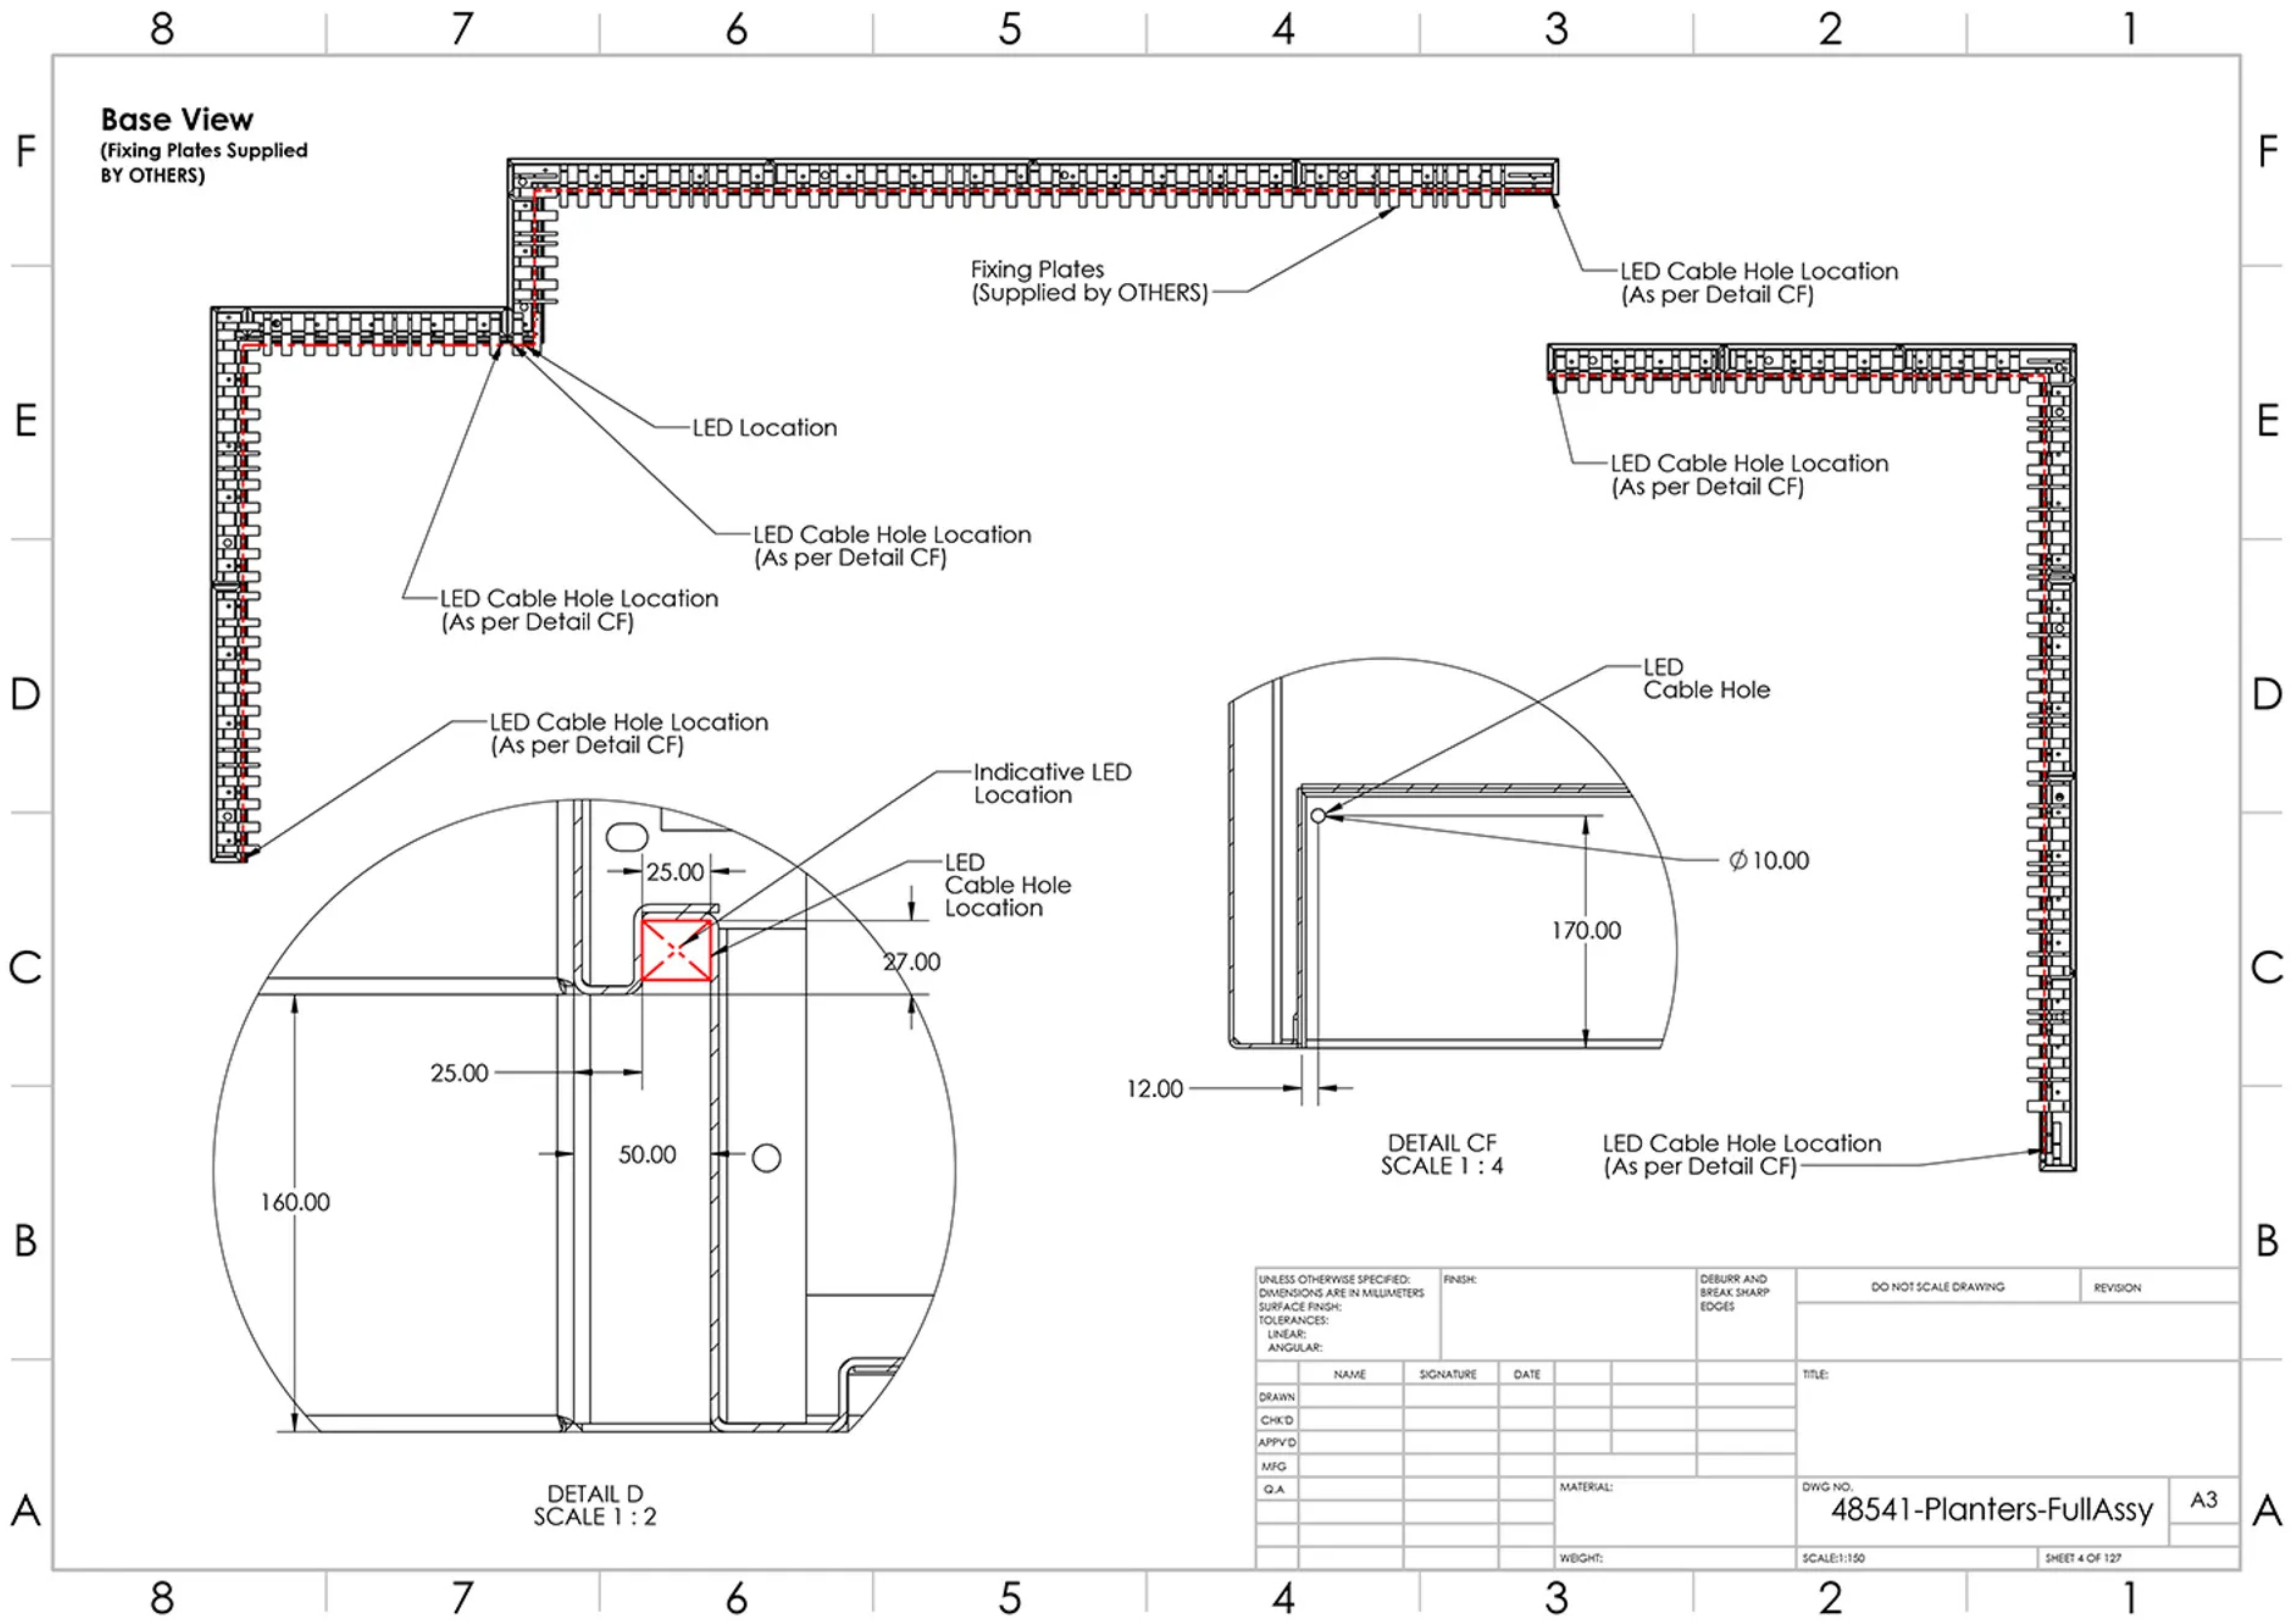

UNLESS OTHERWISE SPECIFIED: DIMENSIONS ARE IN MILLIMETERS SURFACE FINISH: TOLERANCES: LINEAR: ANGULAR:				FINISH:		DEBURR AND BREAK SHARP EDGES		DO NOT SCALE DRAWING		REVISION	
	NAME		SIGNATURE		DATE				TITLE:		
DRAWN											
CHK'D											
APP'VD											
MFG											
Q.A.				MATERIAL:				DWG NO. 48541-Planters-FullAssy		A3	
					WEIGHT:		SCALE:1:150		SHEET 4 OF 127		

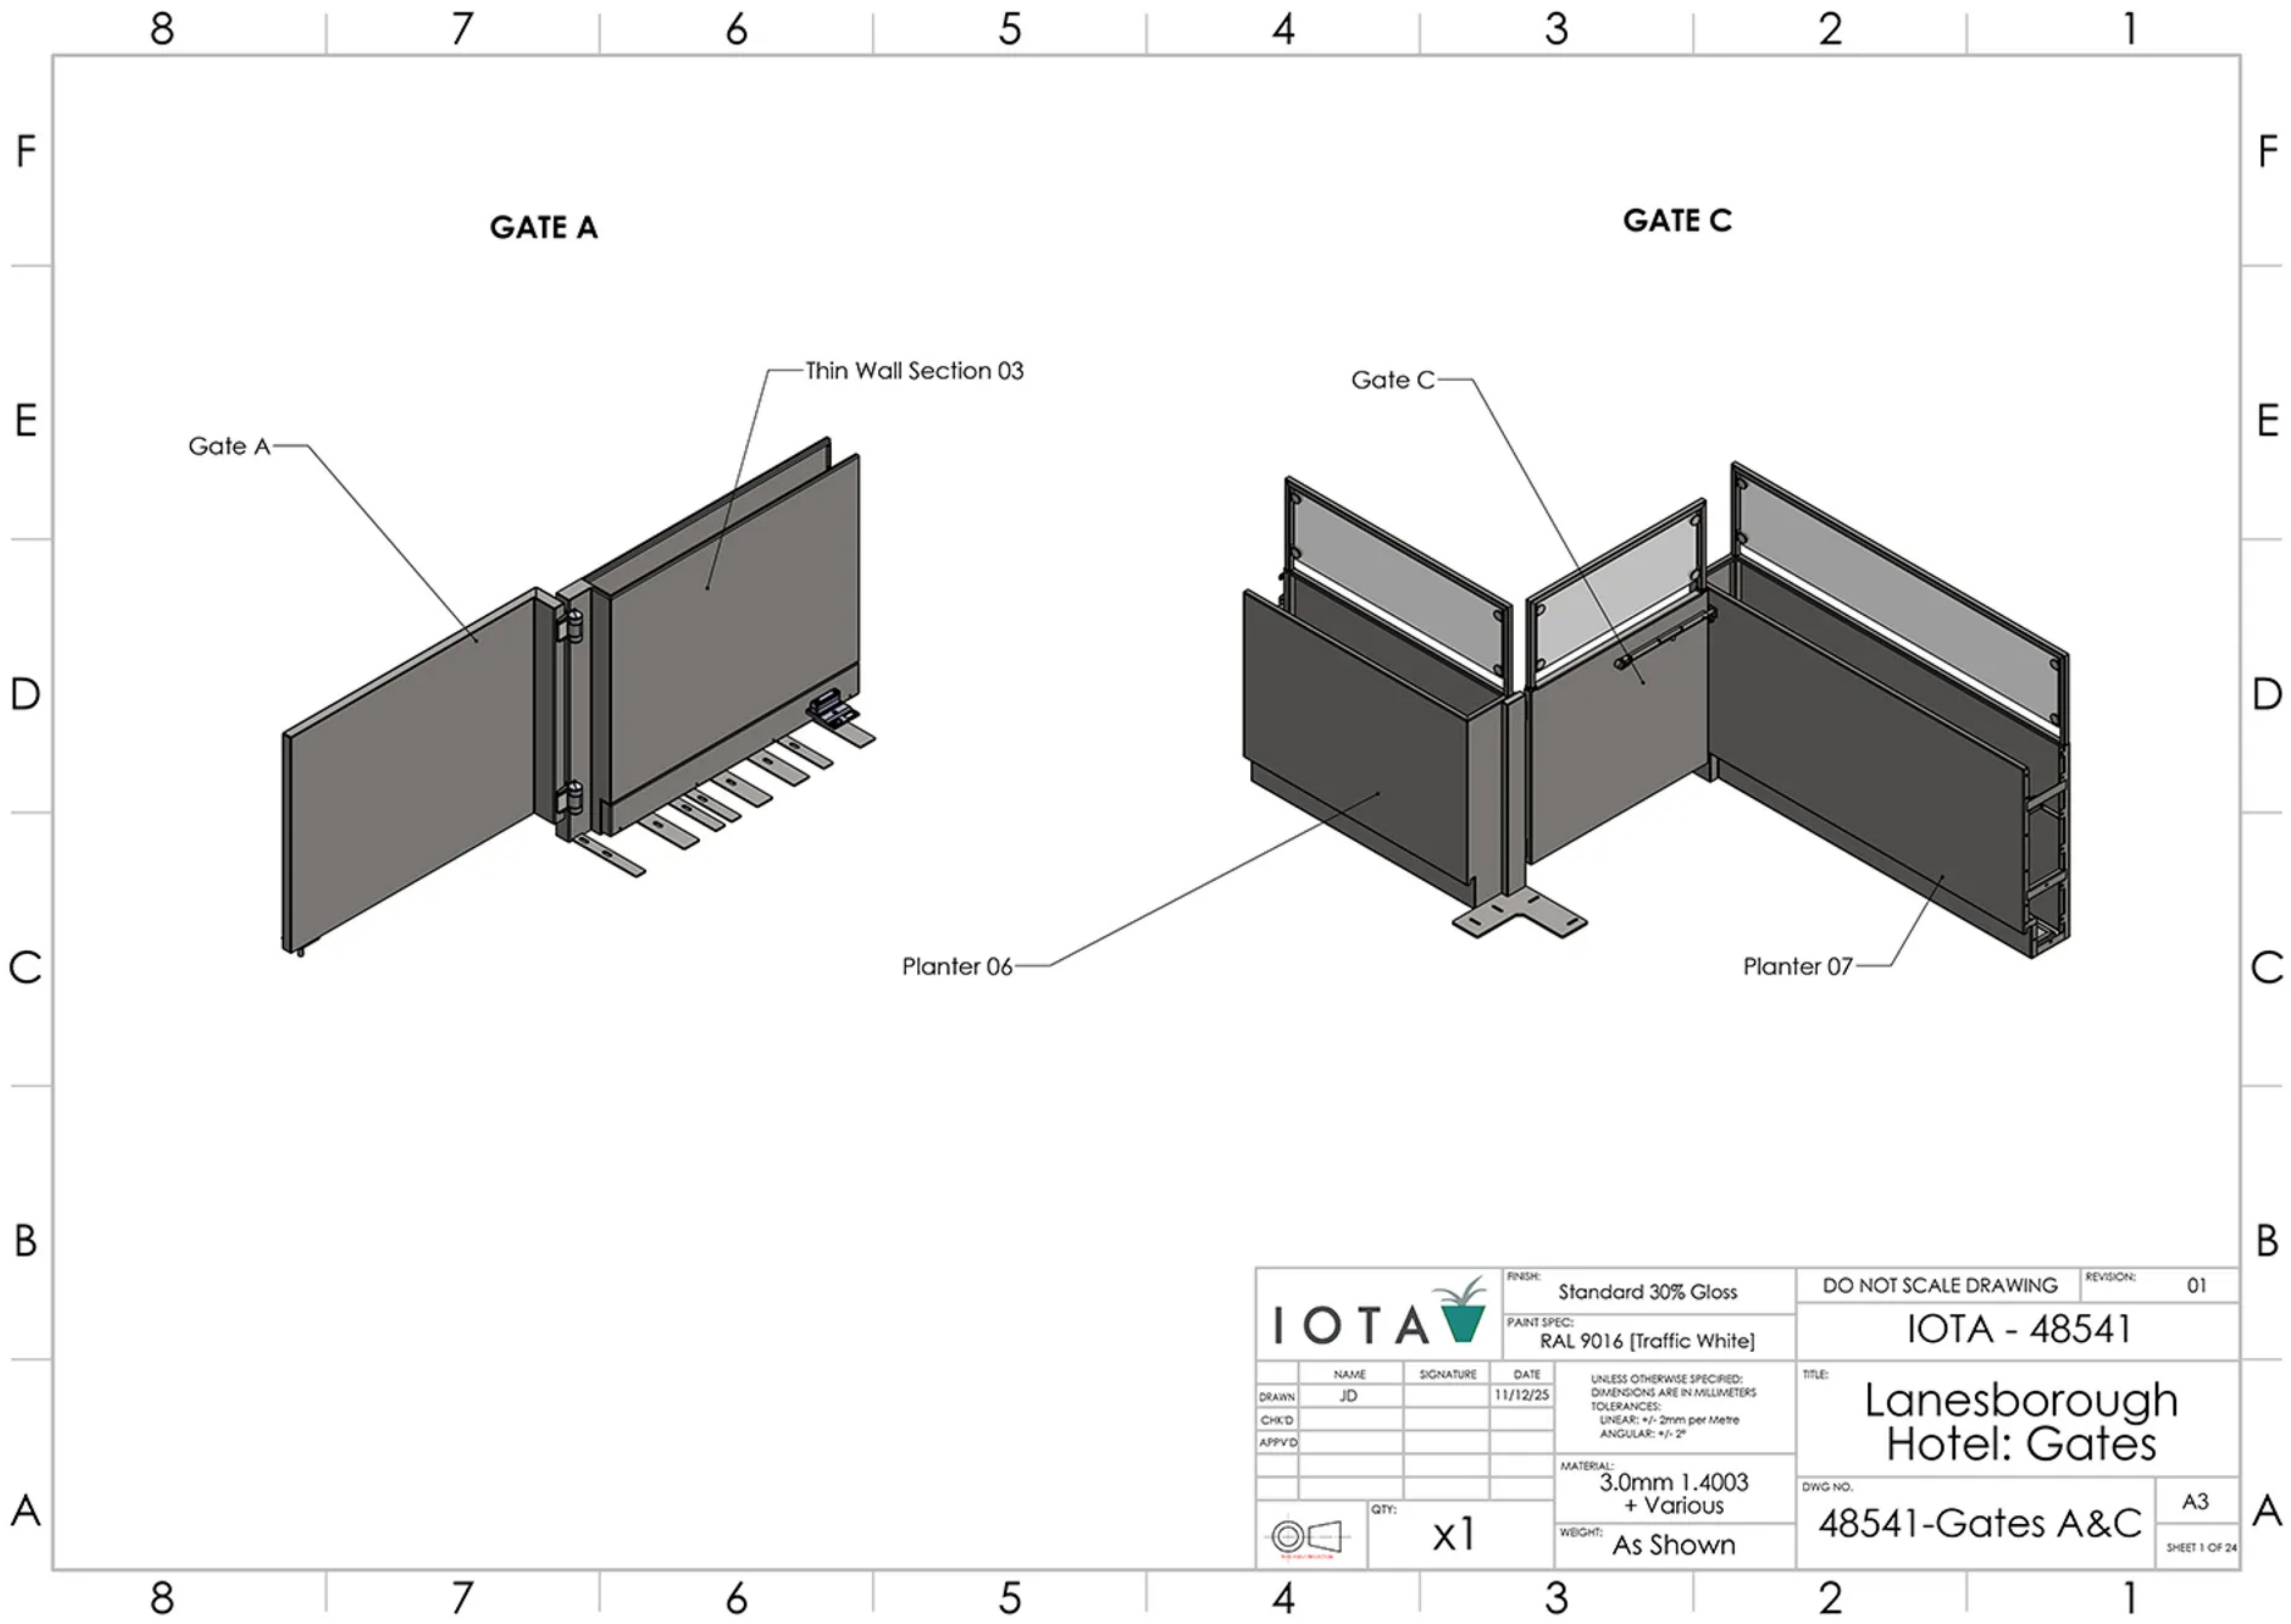

			FINISH: Standard 30% Gloss		DO NOT SCALE DRAWING		REVISION: 01			
			PAINT SPEC: RAL 9016 [Traffic White]		IOTA - 48541					
DRAWN: JD			SIGNATURE:		DATE: 11/12/25		TITLE: Lanesborough Hotel: Gates			
CHKD:										
APPVD:										
					UNLESS OTHERWISE SPECIFIED: DIMENSIONS ARE IN MILLIMETERS TOLERANCES: LINEAR: +/- 2mm per Metre ANGULAR: +/- 2°		DWG NO. 48541-Gates A&C		A3 SHEET 1 OF 24	
			MATERIAL: 3.0mm 1.4003 + Various							
			WEIGHT: As Shown							
			QTY: x1							

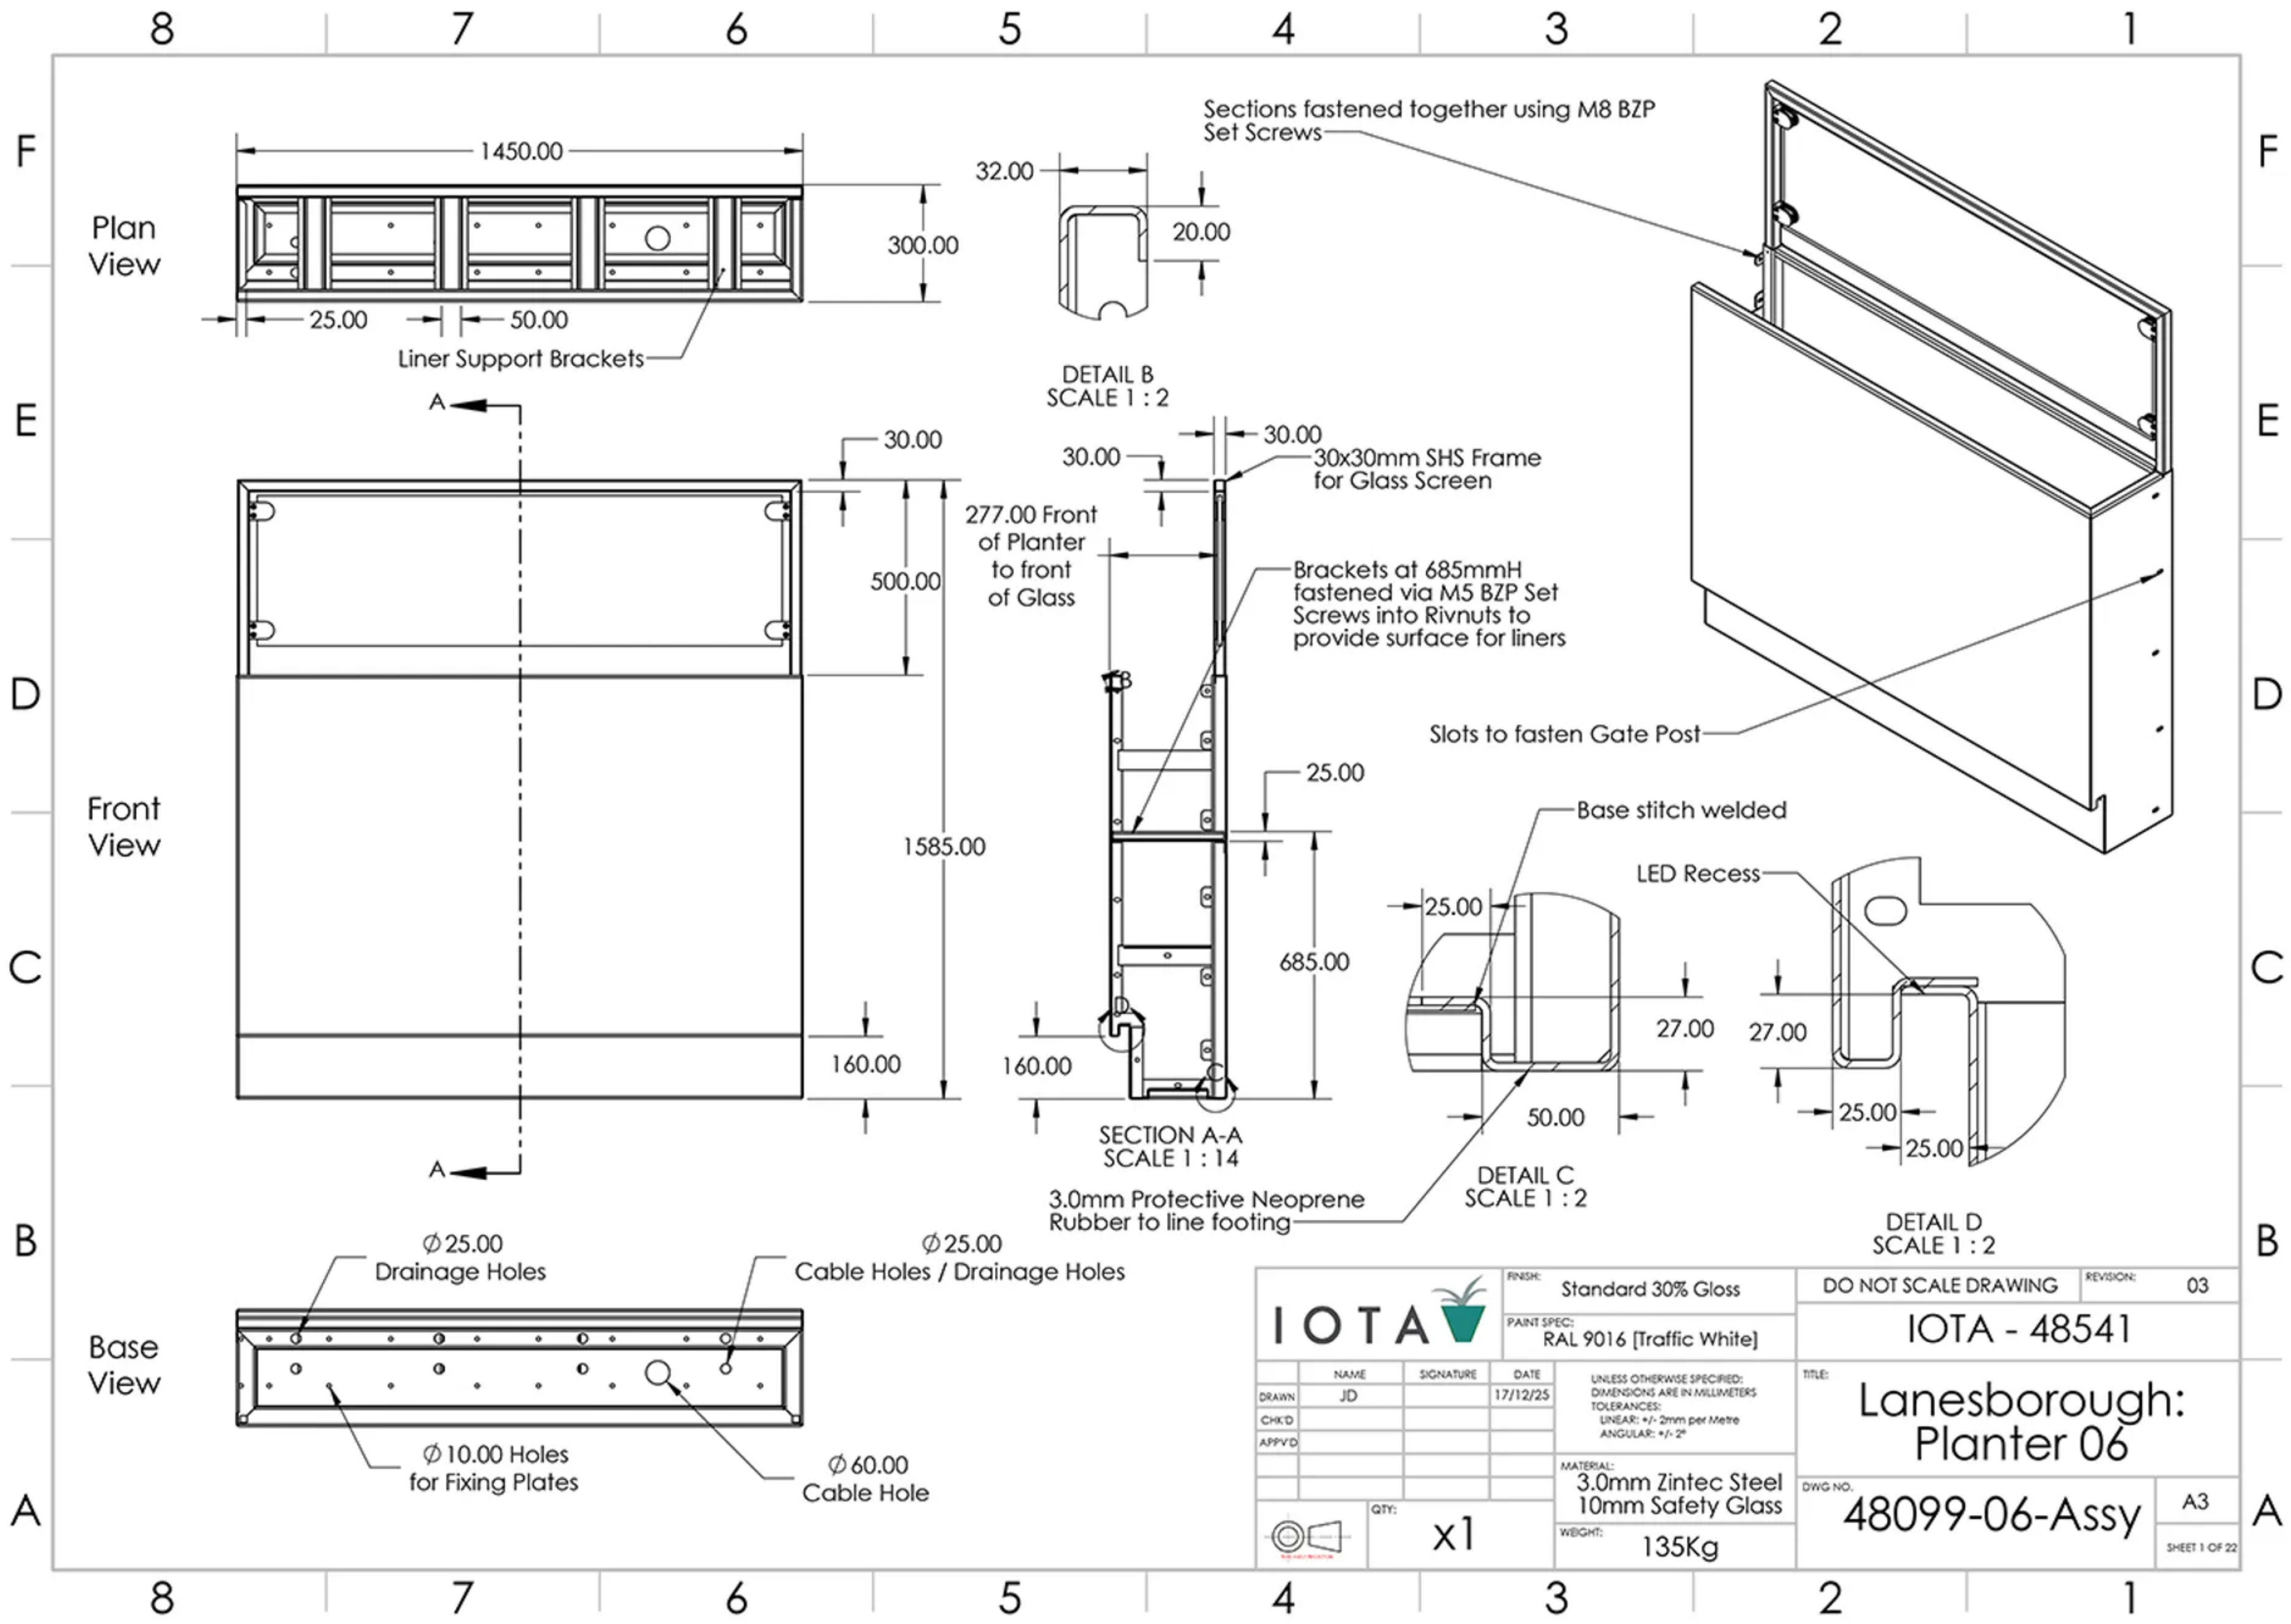

IOTA			FINISH: Standard 30% Gloss	DO NOT SCALE DRAWING	REVISION: 03
			PAIN SPEC: RAL 9016 [Traffic White]	IOTA - 48541	
DRAWN: JD	SIGNATURE:	DATE: 17/12/25	UNLESS OTHERWISE SPECIFIED: DIMENSIONS ARE IN MILLIMETERS TOLERANCES: LINEAR: +/- 2mm per Metre ANGULAR: +/- 2°	TITLE: Lanesborough: Planter 06	
CHK'D:				DWG NO. 48099-06-Assy	
APP'VD:				A3	
QTY: x1			MATERIAL: 3.0mm Zintec Steel 10mm Safety Glass	SHEET 1 OF 22	
			WEIGHT: 135Kg		